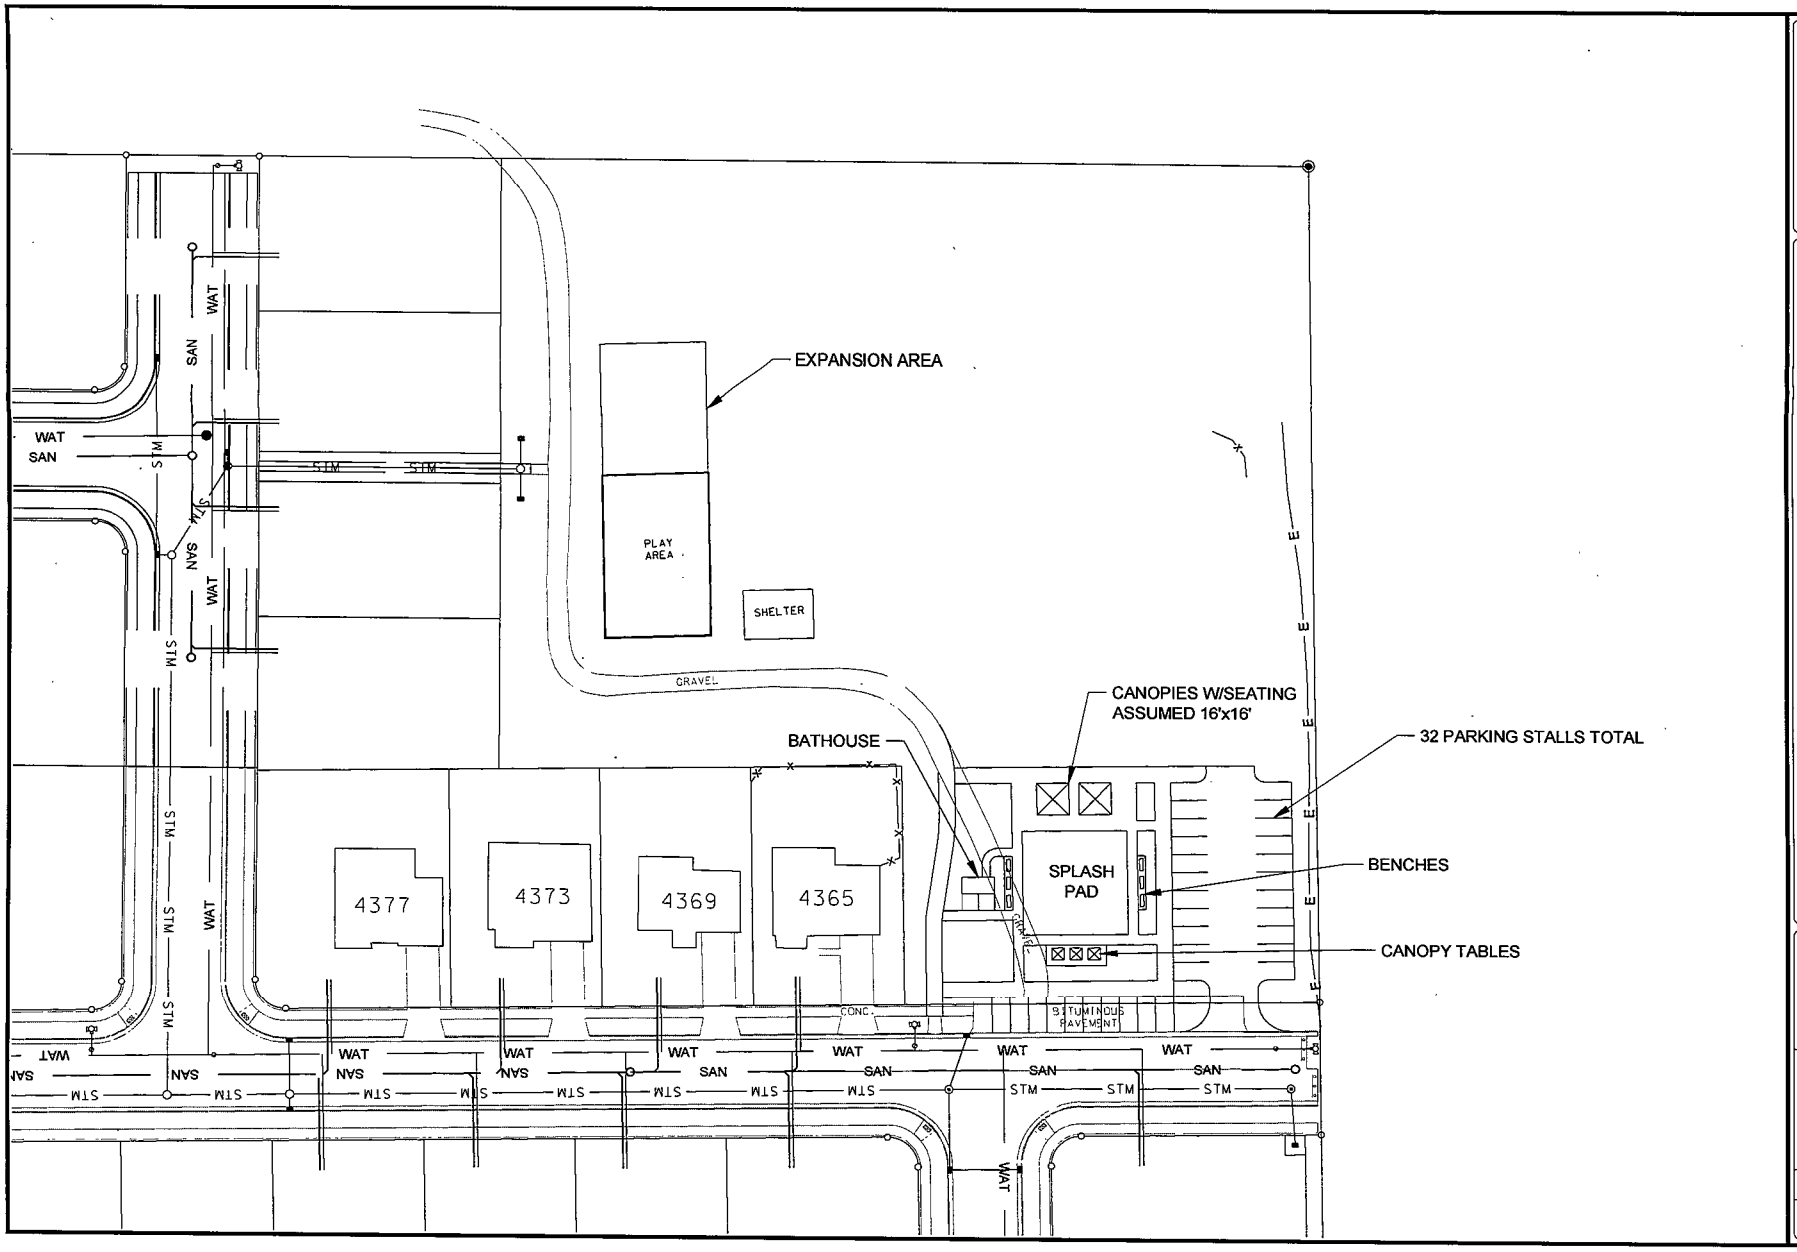

D'UNGRIO KOTTKE AND ASSOCIATES, INC.
7530 Westward Way, Madison, WI 53717
Phone: 608.833.7530 • Fax: 608.833.1089
YOUR NATURAL RESOURCE FOR LAND DEVELOPMENT

PARK IMPROVEMENTS

CRADLE HILL PARK

Town of Windsor

SCALE: 1" = 60'
(PAGE SIZE: 11x17)

DATE: 04/27/15
REVISED.

DRAWN BY: KRG

FN: 15-01-101

Sheet Number
1 of 1